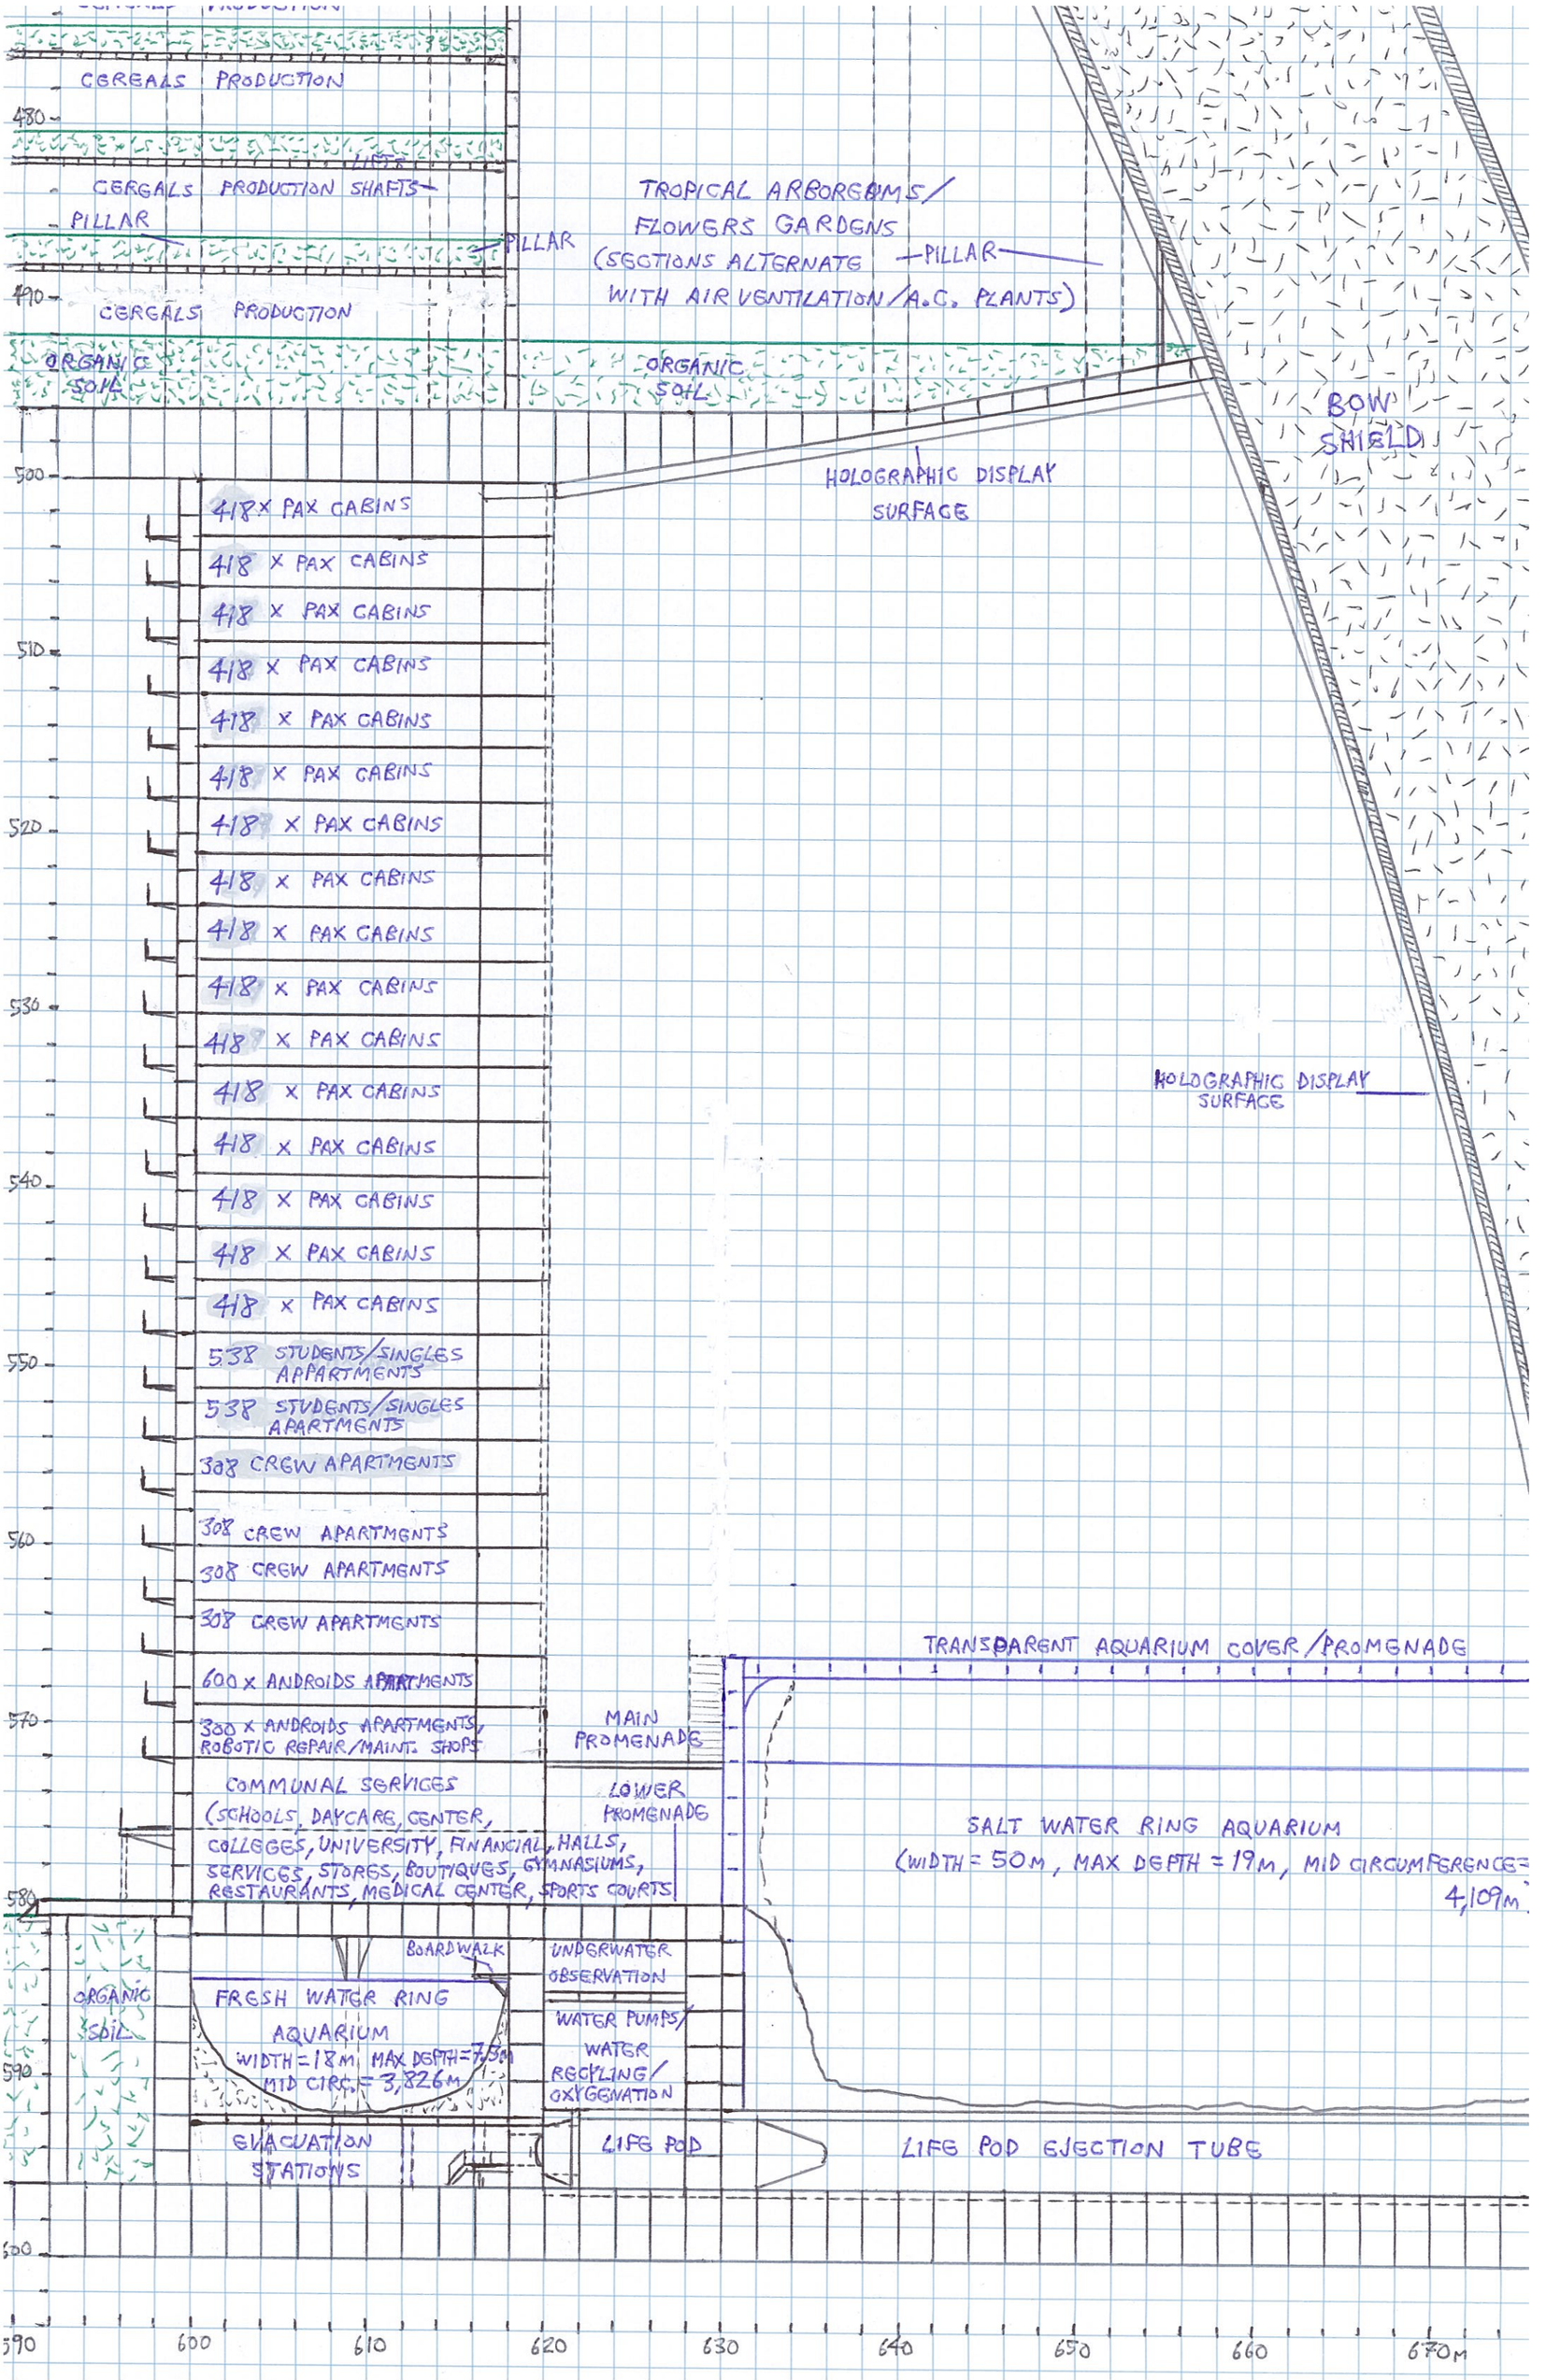
CEREALS PRODUCTION
CEREALS PRODUCTION SHAFTS
PILLAR
CEREALS PRODUCTION
ORGANIC SOIL
TROPICAL ARBORETUMS/ FLOWERS GARDENS (SECTIONS ALTERNATE WITH AIR VENTILATION/A.C. PLANTS)
PILLAR
ORGANIC SOIL
BOW SHIELD
HOLOGRAPHIC DISPLAY SURFACE
418 x PAX CABINS
418 x PAX CABINS
418 x PAX CABINS
418 x PAX CABINS
418 x PAX CABINS
418 x PAX CABINS
418 x PAX CABINS
418 x PAX CABINS
418 x PAX CABINS
418 x PAX CABINS
418 x PAX CABINS
418 x PAX CABINS
418 x PAX CABINS
418 x PAX CABINS
418 x PAX CABINS
538 STUDENTS/SINGLES APARTMENTS
538 STUDENTS/SINGLES APARTMENTS
308 CREW APARTMENTS
308 CREW APARTMENTS
308 CREW APARTMENTS
308 CREW APARTMENTS
600 x ANDROIDS APARTMENTS
300 x ANDROIDS APARTMENTS, ROBOTIC REPAIR/MAINT. SHOPS
COMMUNAL SERVICES (SCHOOLS, DAYCARE, CENTER, COLLEGES, UNIVERSITY, FINANCIAL, HALLS, SERVICES, STORES, BOUTIQUES, GYMNASIUMS, RESTAURANTS, MEDICAL CENTER, SPORTS COURTS
HOLOGRAPHIC DISPLAY SURFACE
TRANSPARENT AQUARIUM COVER/PROMENADE
MAIN PROMENADE
LOWER PROMENADE
SALT WATER RING AQUARIUM
(WIDTH = 50M, MAX DEPTH = 19M, MID CIRCUMFERENCE = 4,109M
BOARDWALK
UNDERWATER OBSERVATION
ORGANIC SOIL
FRESH WATER RING AQUARIUM
WIDTH = 18M, MAX DEPTH = 7.3M
MID CIRC. = 3,826M
WATER PUMPS/ WATER RECYCLING/ OXYGENATION
EVACUATION STATIONS
LIFE POD
LIFE POD EJECTION TUBE
480
490
500
510
520
530
540
550
560
570
580
590
600
590
600
610
620
630
640
650
660
670M